
CHULA VISTA FIRE DEPARTMENT

FIRE PREVENTION DIVISION

TENTS & MEMBRANE STRUCTURES

(Exterior Site Plan Example)

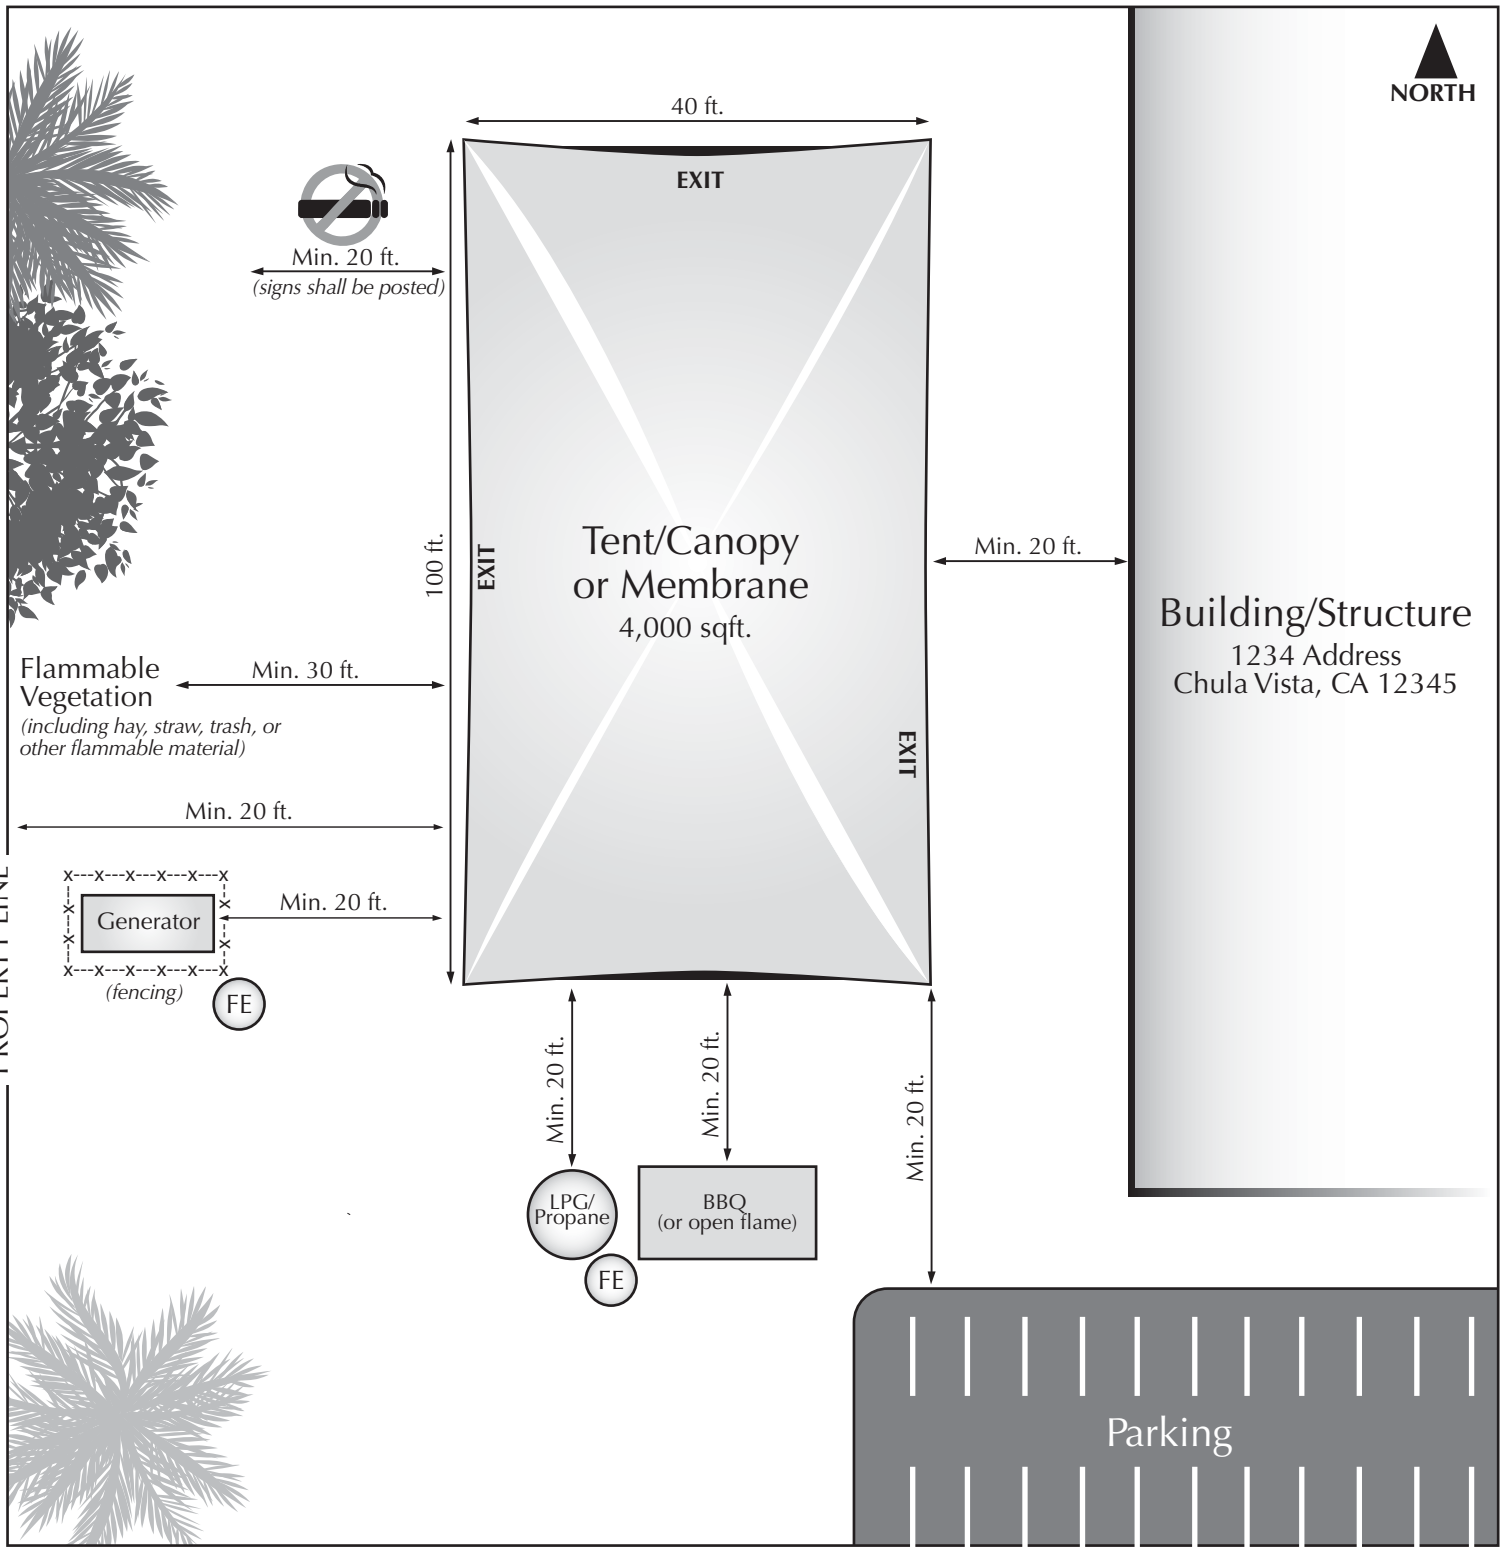

CHULA VISTA FIRE DEPARTMENT • Fire Prevention Division • 276 Fourth Avenue, Building C • Chula Vista, CA 91910
(619) 691-5029 • fax (619) 691-5204 • www.chulavistaca.gov/goto/FirePrevention

CHULA VISTA FIRE DEPARTMENT

FIRE PREVENTION DIVISION

TENTS & MEMBRANE STRUCTURES

(Floor Plan Example)

TENT COMPANY: XYZ Tents

TENT COMPANY ADDRESS:
123 Street Address, City, State, Zip Code, Phone


PERMIT/APPLICATION SCOPE:
- Erect and stucturally secure 100′ x 40′ tent
- Add additional items here

EVENT NAME: ABC Awards Ceremony

EVENT HOST: ABC Company

HOST ADDRESS:
123 Street Address, City, State, Zip Code, Phone

EVENT DESCRIPTION / INTENDED USE:
ABC Annual Awards Ceremony & Dinner

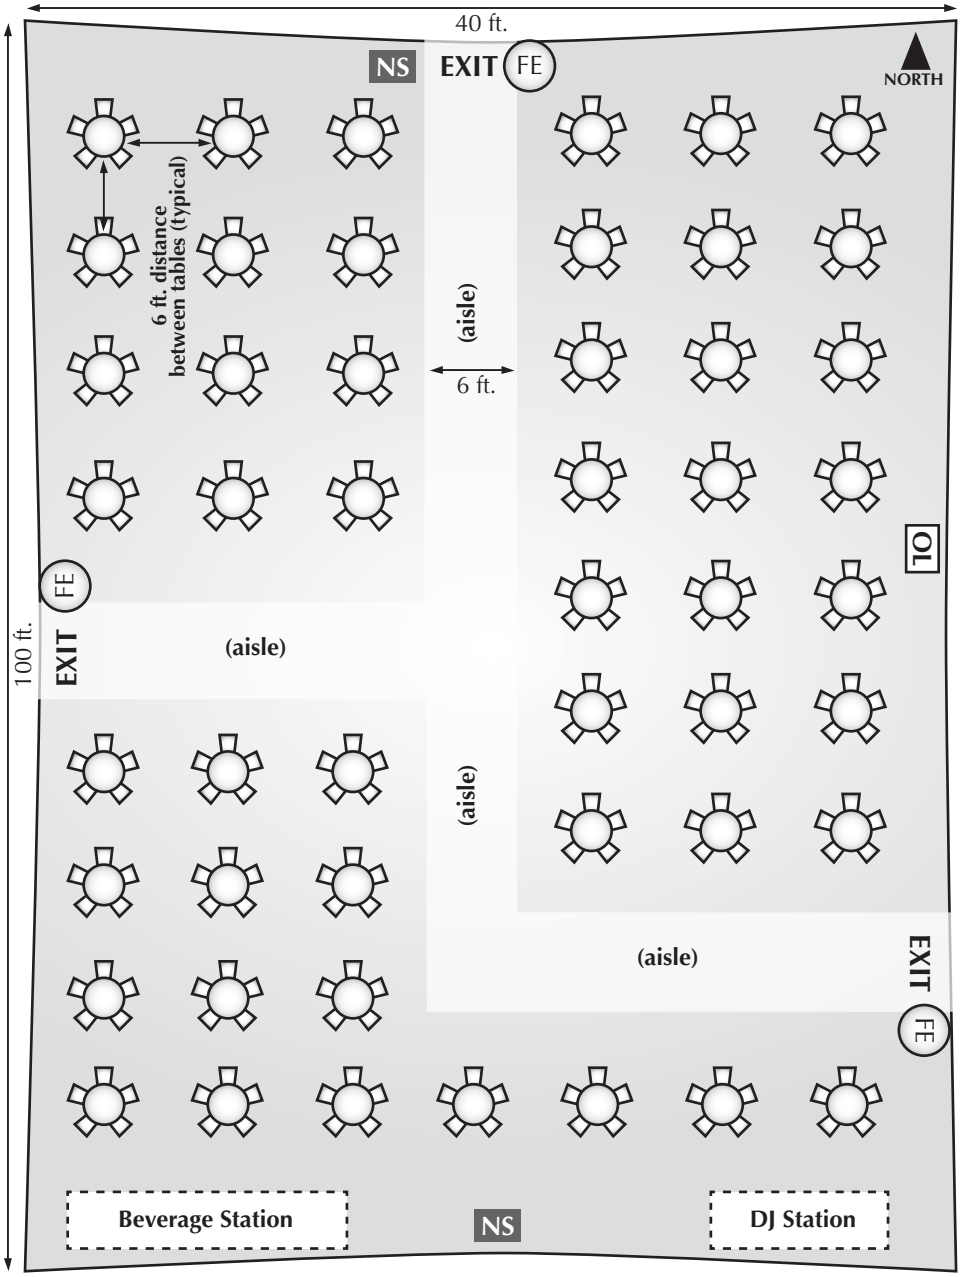

EVENT DATE/LOCATION

Location:
1234 Address, Chula Vista, CA
Set-up Date:
01/01/2020
Event Times:
10 am - 2 pm
Event Date(s):
01/02/2021

NOTES:

- 4,000 sqft.
- Occupant Load: 276 (max)
- No sidewalls present
- No platforms/stages
- No cooking
- See attached structure stability affidavit
- See attached CA State Fire Marshal Fire Resistive Certificate
- Plans are in compliance with currently-adopted CA Fire Code

LEGEND:

EXIT = Exit Sign

FE = Fire Extinguisher

NS = No Smoking Sign

OL = Occupant Load Sign

= 5-Person Table