N|B|S

Local Government Solutions



City of Chula Vista
Proposed Assessment Increase
Open Space District No. 3
Rancho Robinhood 1 and 2

Engineer's Report
Fiscal Year 2007/08

June 5, 2007

Prepared by
N|B|S

Corporate Office
32605 Highway 79 South, Suite 100
Temecula, CA 92592
(800) 676-7516 phone
(951) 296-1998 fax

Regional Office
870 Market Street, Suite 901
San Francisco, CA 94102
(800) 434-8349 phone
(415) 391-8439 fax

CITY OF CHULA VISTA
OPEN SPACE DISTRICT NO. 3
RANCHO ROBINHOOD 1 and 2

276 Fourth Avenue
Chula Vista, CA 91910
Phone - (619) 476-5376

CITY COUNCIL

Cheryl Cox, Mayor

Rudy Ramirez, Councilmember

John McCann, Councilmember

Jerry Rindone, Councilmember

Steve Castaneda, Councilmember

Susan Bigelow, City Clerk

CITY STAFF

Scott Tulloch, City Engineer

Dave Byers, Director of Public Works Operations

Leah Browder, Deputy Director of Engineering

Robert Beamon, Administrative Services Manager

Larry Eliason, Parks and Open Space Manager

Chevis Fennell, Senior Open Space Inspector

Josie Gabriel, Associate Planner

Amy Partosan, Administrative Analyst II

Jose Gomez, Land Surveyor

Tessa Quicho, Administrative Analyst II

N|B|S

Greg Ghironzi, Project Director

Michael J. Stearns, Assessment Engineer

Stephanie Parson, Senior Consultant

Sue Tyau, Financial Analyst

TABLE OF CONTENTS

1. ENGINEER'S LETTER 1-1

2. PLANS AND SPECIFICATIONS 2-1
2.1 Description of District Boundaries 2-1
2.2 Description of Facilities and Services 2-1
2.3 Reason for the Increased Assessment 2-1

3. ESTIMATE OF COSTS 3-1

4. ASSESSMENTS 4-1
4.1 Method of Apportionment 4-1
4.2 Maximum Assessment – Assessment Increase 4-1

5. ASSESSMENT DIAGRAM 5-1

6. ASSESSMENT ROLL 6-1

1. ENGINEER'S LETTER

WHEREAS, on June 5, 2007, the City Council of the City of Chula Vista (the "City Council"), State of California, under the Landscape and Lighting Act of 1972 (the "1972 Act"), the City of Chula Vista Municipal Code, Chapter 17.07 (the "Municipal Code"), Article XIIID of the Constitution of the State of California ("Article XIIID") and the Proposition 218 Omnibus Implementation Act (Government Code Section 53750 and following) (the "Implementation Act") (the 1972 Act, Municipal Code, Article XIIID and the Implementation Act may be referred to collectively as the "Assessment Law") adopted its Resolution of Intention to increase assessments above the existing approved maximum amount in Open Space District No. 3, Rancho Robinhood 1 and 2 (the "District"); and provide for the Levy and Collection of said increased assessments commencing Fiscal Year 2007/08.

WHEREAS, the Resolution directed NBS to prepare and file a report presenting plans and specifications describing the general nature, location and extent of the improvements to be maintained, an estimate of the costs of the maintenance, operations and servicing of the improvements for the District for the referenced fiscal year, an assessment diagram for the District showing the area and properties to be assessed, and an assessment of the estimated costs of the maintenance, operations and servicing the improvements, and also stating the reason for the increased assessment; identifying the parcels upon which an increased assessment is proposed for imposition and presenting the basis upon which the increased assessment is to be calculated

NOW THEREFORE, the following increased assessment is made to the District of the estimated costs of maintenance, operation and servicing of improvements to be paid by the assessable real property within the District in proportion to the special benefit received:

SUMMARY OF ASSESSMENT

Description	Previous Fiscal Year 2007/08 Maximum Assessment	Proposed Fiscal Year 2007/08 Maximum Assessment
OSD No. 3 Costs		
Annual Total Costs	$46,341.03	$64,770.00
Balance to Assessment	**$46,341.03**	**$64,770.00**

I, the undersigned, respectfully submit the enclosed Engineer's Report and, to the best of my knowledge, information and belief, the increased assessments herein have been prepared and computed in accordance with the order of the City Council of the City of Chula Vista, California.

NBS

2. PLANS AND SPECIFICATIONS

2.1 Description of District Boundaries

Open Space District No. 3, Rancho Robinhood 1 and 2, includes all of the area bounded by the subdivision boundary for Rancho Robinhood 1 and 2 Subdivision. The District currently consists of 127 parcels.

2.2 Description of Facilities and Services

The areas to be maintained by the District include all of Open Space Lot 115, slopes along Otay Lakes Road, Allen School Lane, Allen School, and certain other slopes within the District boundaries.

The assessments collected within the District will pay the costs of maintaining natural open space, green belt and slopes along major and collector roads, including the maintenance of all trees, shrubs, plants, etc., planted or placed within said open space area. The District is comprised of 3.5 acres of irrigated slopes and 0.5 acres of ornamental plants.

The proposed maintenance consists in general of the following:

- Brush clearance for fire protection
- Irrigated erosion control slopes
- Irrigation
- Fertilization
- Removal of weeds, trash and litter
- Pruning of trees and shrubs
- Replacement of dead or diseased trees and shrubs
- Repair of equipment and facilities

2.3 Reason for the Increased Assessment

Currently, due to Proposition 218, passed in 1996, assessments cannot be increased to pay for the increased costs of labor, materials, supplies, electricity rates, etc., because the maximum assessment previously authorized for the District has been levied. Without the ability to increase assessments it may be necessary for the District to reduce the level of maintenance it can provide, thus jeopardizing the quality and appearance of facilities. The District is requesting the ability to increase the current maximum assessment within the District.

Approval of the proposed increased assessments will:

- Provide for the repair, removal or replacement of all or any part of any improvement. Provide for the life, growth, health and beauty of the landscaping, including cultivation, irrigation, trimming,

spraying, fertilizing or treating for disease to injury, the removal of trimmings, rubbish, debris, and other solid waste.

If the increased assessments are not approved, the following reduction in services may include, but are not limited to:

- Reduction or elimination of brush clearance for fire protection
- Turn off irrigation to erosion control slopes
- Annual tree trimmings and brush management reduced
- Annual fertilization will be decreased
- Replacement of equipment and plants will not occur in a timely manner
- Sprinkler replacement will not occur in a timely manner
- Contractual services reduced, providing for an overall reduction in the amount of maintenance performed within the area.

3. ESTIMATE OF COSTS

The estimated budget for annual maintenance of the facilities and proportionate share of the costs of administration of the District have been prepared based on cost information provided by the City of Chula Vista staff. The estimated budgetary unit costs for the maintenance of the improvements and the administration of the District are listed below.

The Fiscal Year 2007/08 maximum total assessment for Open Space District No. 3, Rancho Robinhood 1 and 2, is summarized in the following table:

Description	Previous Total Maximum Assessment
Utility Charges	$835.00
Trash Collection & Disposal Fees	1,400.00
Water Charges	16,580.00
Services to Maintain Structures, Grounds	990.00
City Staff Services	9,340.00
Contract Services	20,400.00
Landscape Supplies	207.00
Materials to Maintain Structures, Grounds	3,997.00
Professional Services	3,008.00
Supplementals	946.00
Transfer: Corporate Yard Debt Services	432.00
Operating Reserve Collection	(11,793.97)
Total 2007/08 Previous Maximum Assessment:	**$46,341.03**

The proposed increase to the maximum total assessment beginning Fiscal Year 2007/08 is as follows:

Description	Proposed Increase
Utility Charges	$0.00
Trash Collection & Disposal Fees	0.00
Water Charges	0.00
Services to Maintain Structures, Grounds	0.00
City Staff Services	0.00
Contract Services	0.00
Landscape Supplies	0.00
Materials to Maintain Structures, Grounds	0.00
Professional Services	0.00
Supplementals	0.00
Transfer: Corporate Yard Debt Services	0.00
Operating Reserve Collection	18,428.97
Total 2007/08 Proposed Increase:	**$18,428.97**

The proposed total maximum assessment for Fiscal Year 2007/08 with the increased landscaping maintenance costs is summarized as follows:

Description	Proposed Total Maximum Assessment
Utility Charges	$835.00
Trash Collection & Disposal Fees	1,400.00
Water Charges	16,580.00
Services to Maintain Structures, Grounds	990.00
City Staff Services	9,340.00
Contract Services	20,400.00
Landscape Supplies	207.00
Materials to Maintain Structures, Grounds	3,997.00
Professional Services	3,008.00
Supplementals	946.00
Transfer: Corporate Yard Debt Services	432.00
Operating Reserve Collection	6,635.00
Total 2007/08 Proposed Maximum Assessment:	**$64,770.00**

All of the costs are based on current estimates. The assessments are based on these costs and the difference between the estimated cost and the actual cost will be accounted for in the subsequent year.

4. ASSESSMENTS

The proposed increased maximum assessment will be apportioned to each parcel, in the City of Chula Vista Open Space District No. 3, Rancho Robinhood 1 and 2, as shown on the latest equalized roll at the County Assessor's office, as listed in Section 6 of this Report. The description of each lot or parcel is part of the records of the County Assessor of the County of San Diego and such records are, by reference, made part of this Report.

4.1 Method of Apportionment

Pursuant to the Assessment Law, all parcels that have special benefit conferred upon them as a result of the maintenance and operation of improvements are identified and the proportionate special benefit derived by each identified parcel is determined in relationship to the entire cost of the maintenance and operation of the improvements. Only parcels that receive direct special benefit are assessed, and each parcel is assessed in proportion to the estimated benefit received.

To apportion the total estimated costs of the District during any fiscal year, each of the subdivided single-family lots or equivalent dwelling units (EDU) within the District is deemed to receive equal special benefit from the improvements. The annual assessment per EDU within the District is calculated by dividing the total annual assessment by the total number of existing EDU within the District to determine the annual assessment per EDU.

4.2 Maximum Assessment – Assessment Increase

The proposed increased maximum assessment spread to each EDU, for Fiscal Year 2007/08, based on the method of apportionment within OSD No. 3, Rancho Robinhood 1 and 2, is as follows:

The maximum annual assessment per EDU is outlined in the following table:


Description	Maximum Annual Assessment Per EDU
Previous Maximum Annual Assessment Per EDU for Fiscal Year 2007/08	$364.89
Proposed Annual Assessment Increase Per EDU for Fiscal Year 2007/08	$145.11
Proposed Maximum Annual Assessment Per EDU for Fiscal Year 2007/08	$510.00

Beginning Fiscal Year 2008/09, the maximum assessment shall be the prior year's assessment increased or decreased by an inflation factor which is the lesser of (1) the January to January San Diego Metropolitan Area All Urban Consumer Price Index (CPI) or (2) the change in estimated California Fourth Quarter Per Capita Personal Income as contained in the Governor's budget published in January.

5. ASSESSMENT DIAGRAM

The following pages show a reduced copy of the Assessment Diagram. For a detailed description of the lines and dimensions of any lot or parcel, reference is hereby made to the County Assessor's maps, which shall govern for all details concerning the lines and dimension of such lots or parcels.

ASSESSMENT DIAGRAM
OPEN SPACE DISTRICT NO. 3, RANCHO ROBINHOOD
CITY OF CHULA VISTA, COUNTY OF SAN DIEGO, STATE OF CALIFORNIA

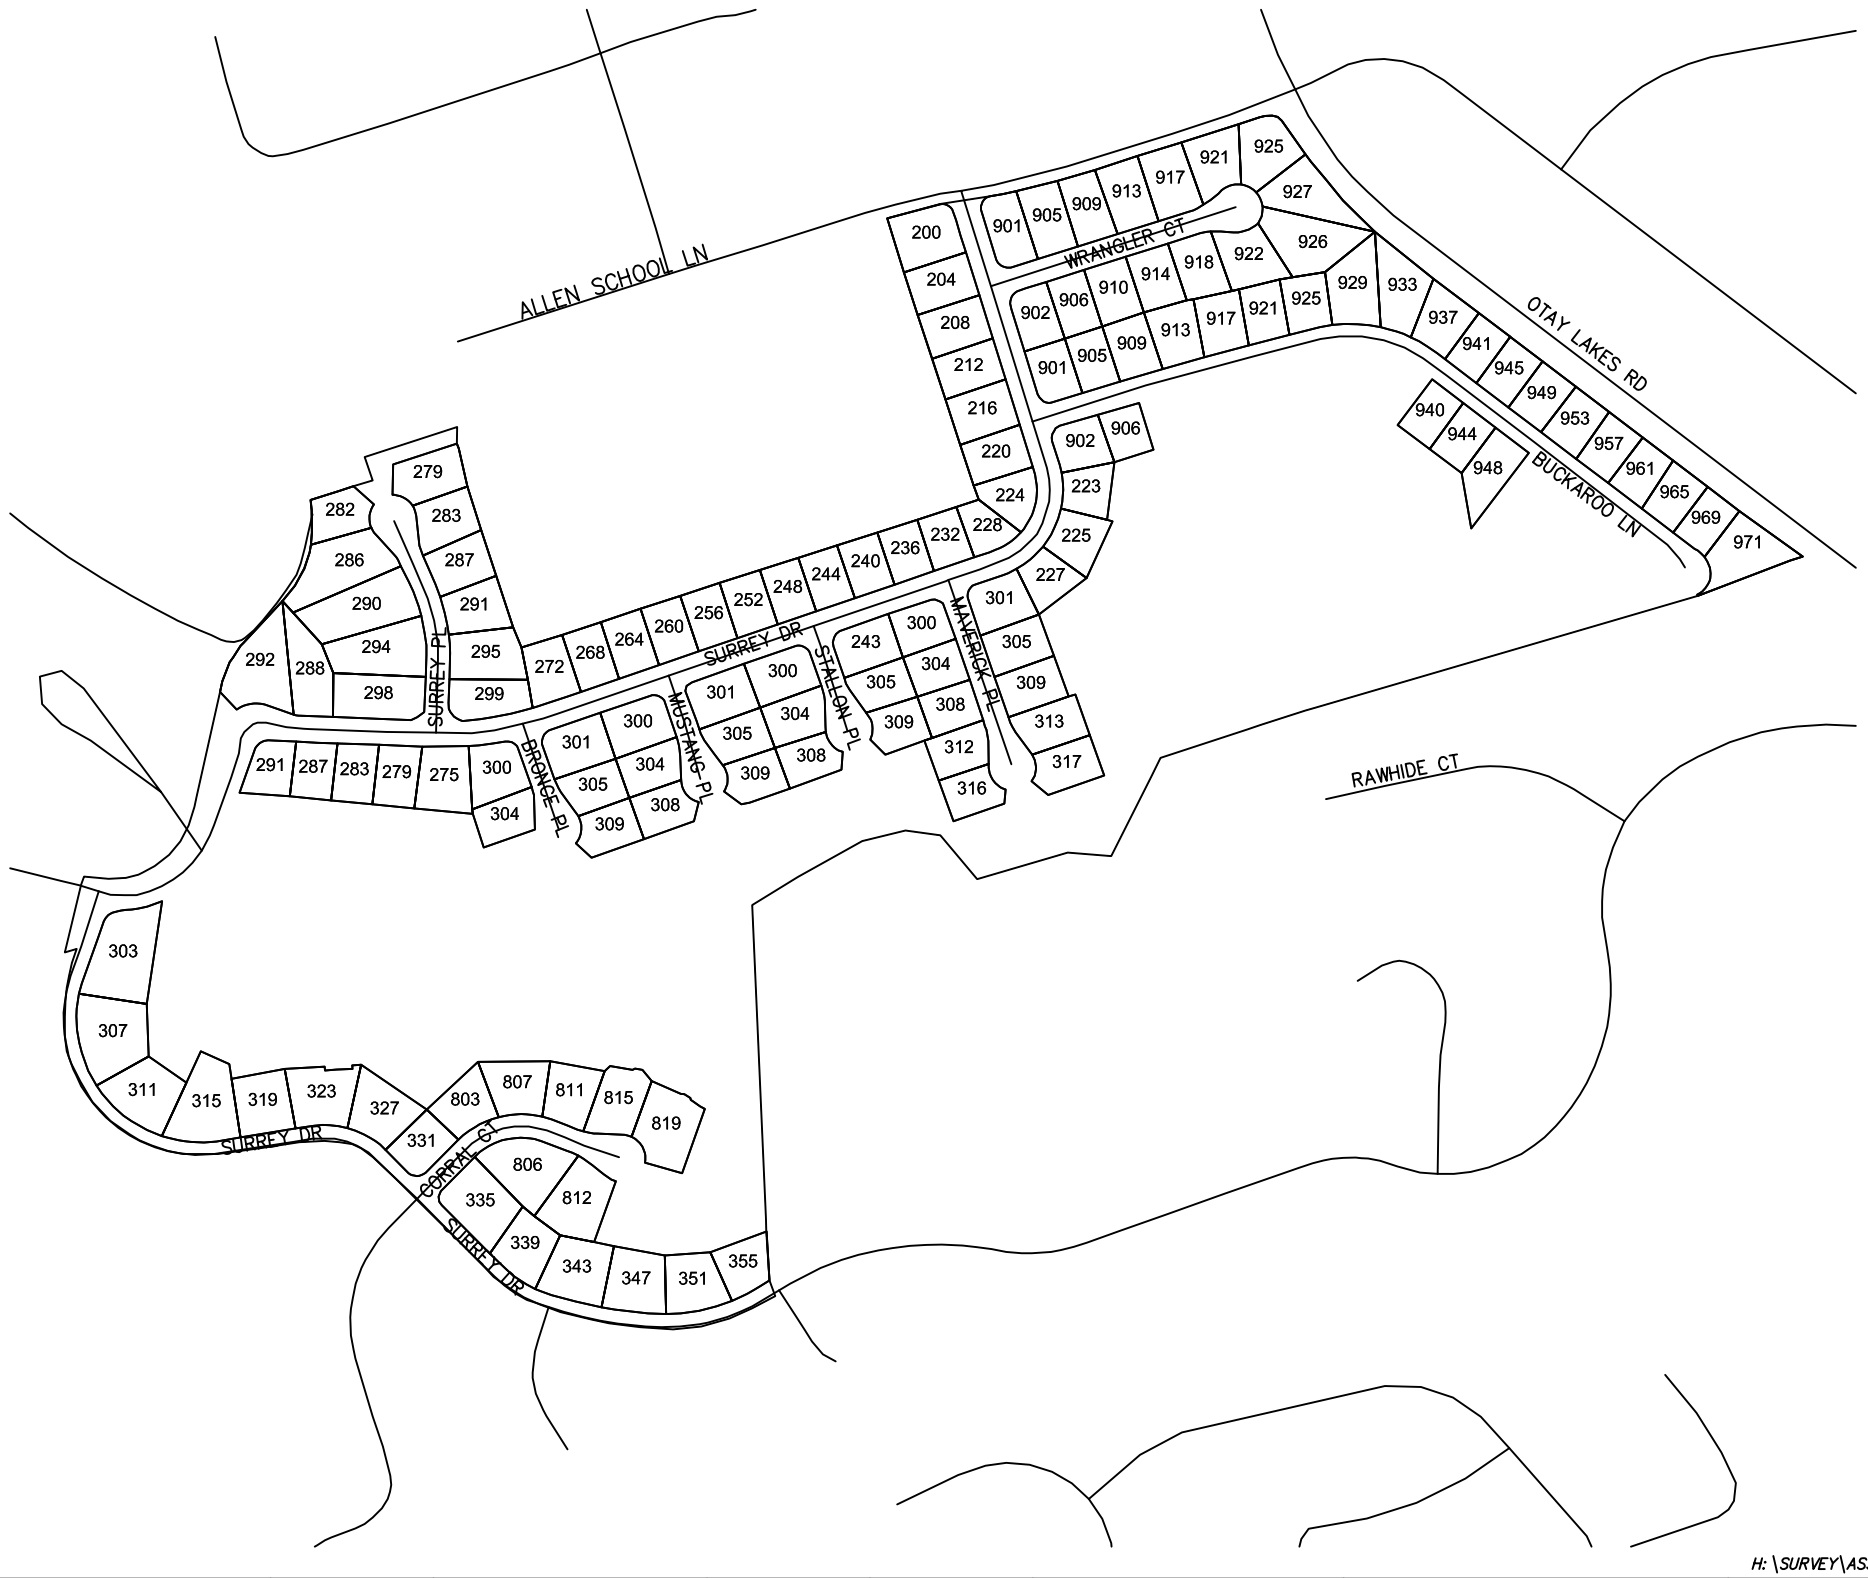

FILED IN THE OFFICE OF THE CITY CLERK OF THE CITY OF CHULA VISTA THIS DAY OF_____ , 2007.

_____

CITY CLERK
CITY OF CHULA VISTA
SAN DIEGO COUNTY, CALIFORNIA

I HEREBY CERTIFY THAT THE WITHIN DIAGRAM SHOWING THE EXTERIOR BOUNDARIES, BOUNDARIES OF ANY ZONES AND THE LINES AND DIMENSIONS OF EACH PARCEL OF THE OPEN SPACE DISTRICT, CITY OF CHULA VISTA, COUNTY OF SAN DIEGO, STATE OF CALIFORNIA WAS APPROVED BY THE CITY COUNCIL OF THE CITY OF CHULA VISTA AT A REGULAR MEETING THEREOF, HELD ON THE_____ DAY OF_____, 2007 BY ITS RESOLUTION NO. _____.

_____

CITY CLERK
CITY OF CHULA VISTA
SAN DIEGO COUNTY, CALIFORNIA

FILED THIS _____ DAY OF_____ , 2007 AT THE HOUR OF _____ O'CLOCK_____M, IN BOOK_____OF MAPS OF ASSESSMENT AND COMMUNITY FACILITIES DISTRICTS AT PAGE_____, IN THE OFFICE OF THE COUNTY RECORDER OF THE COUNTY OF THE COUNTY OF SAN DIEGO, STATE OF CALIFORNIA

_____

COUNTY RECORDER
SAN DIEGO COUNTY, CALIFORNIA

NOTE: FOR PARTICULARS OF LINES AND DIMENSIONS OF ASSESSORS PARCELS, REFERENCE IS MADE TO THE MAPS OF THE ASSESSOR OF THE COUNTY OF SAN DIEGO.

LEGEND:

9999	ADDRESS NUMBER
____	PARCEL LINES


REGISTERED PROFESSIONAL ENGINEER
WALTER SCOTT TULLOCH
No. 46888
EXPIRES 6/30/07
CIVIL
STATE OF CALIFORNIA

H:\SURVEY\ASSESSMENT 04-18-07

SCALE	Designed By:	Drawn By:	Checked By:		CITY OF CHULA VISTA GENERAL SERVICES	DRAWING NO.
HORIZONTAL N/A		J GOMEZ	A PARTOSAN	Approved: _____ CITY ENGINEER	SURVEY SERVICES	XXXXX-01
VERTICAL	Exhibit Prepared Under Supervision Of: _____ JOSE LUIS GOMEZ P.E.,P.L.S.		Date: _____ P.L.S. No. 7349			CIP # XXX-XXXX

ASSESSMENT DIAGRAM
OPEN SPACE DISTRICT NO.3, RANCHO ROBINHOOD

CITY OF CHULA VISTA, COUNTY OF SAN DIEGO, STATE OF CALIFORNIA

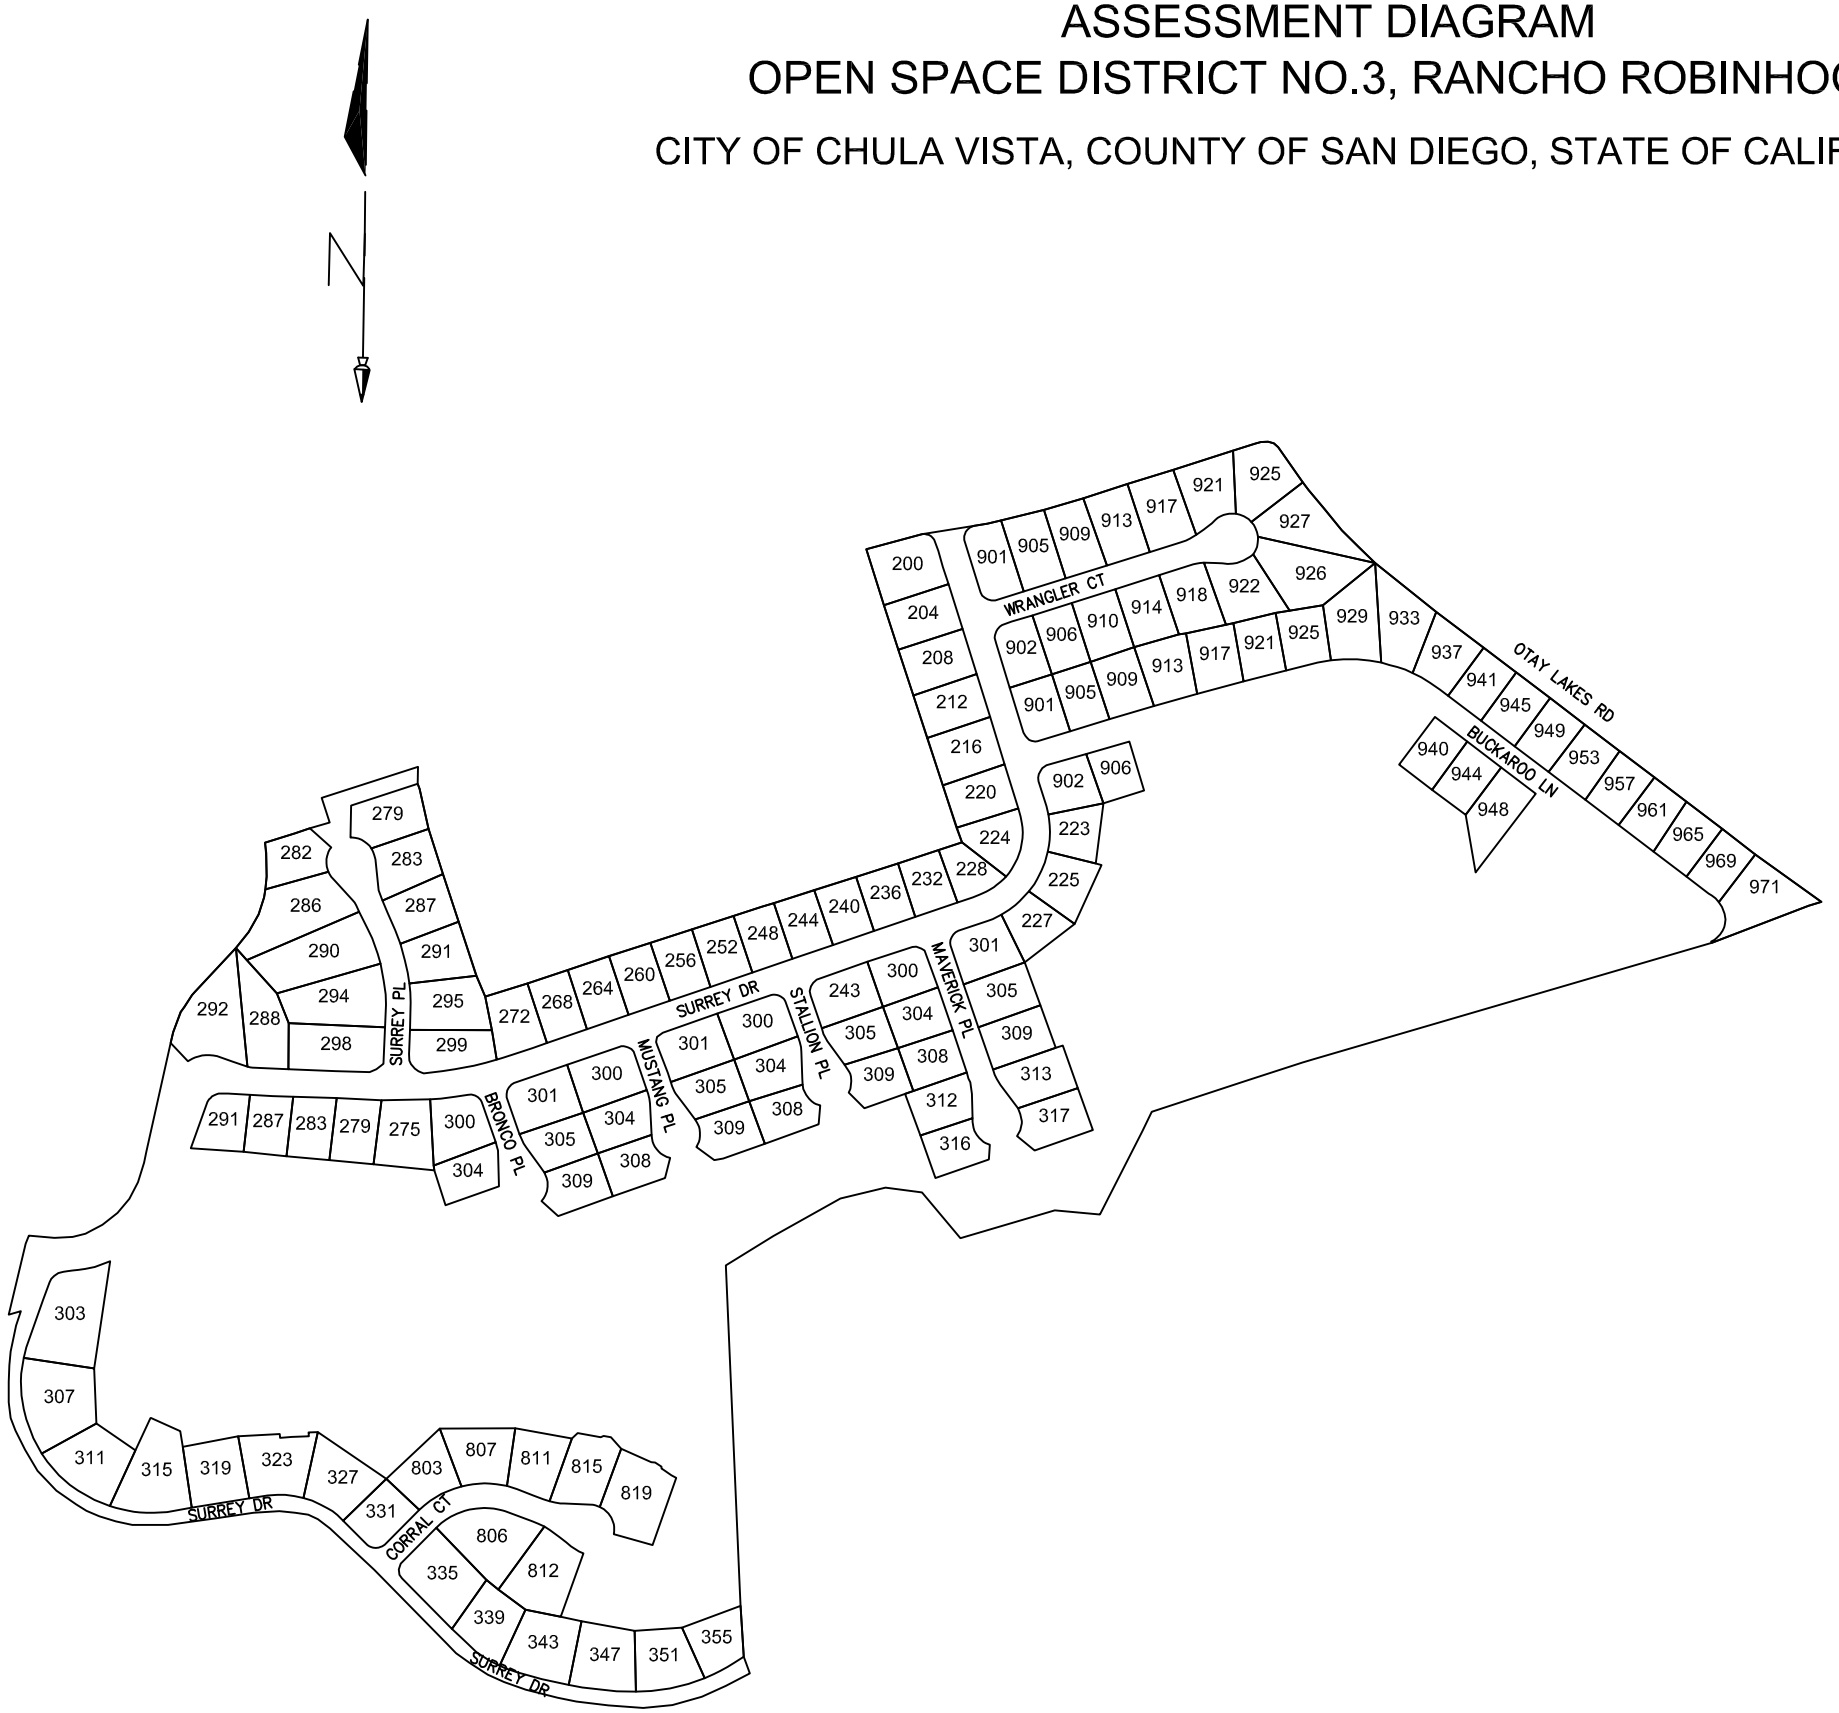

STREET NO.	STREET NAME	APN
300	BRONCO PL	5932713300
301	BRONCO PL	5932712900
304	BRONCO PL	5932713200
305	BRONCO PL	5932713000
309	BRONCO PL	5932713100
901	BUCKAROO LN	5932612200
902	BUCKAROO LN	5932621400
905	BUCKAROO LN	5932612300
906	BUCKAROO LN	5932621300
909	BUCKAROO LN	5932612400
913	BUCKAROO LN	5932612500
917	BUCKAROO LN	5932612600
921	BUCKAROO LN	5932612700
925	BUCKAROO LN	5932612800
929	BUCKAROO LN	5932612900
933	BUCKAROO LN	5932613000
937	BUCKAROO LN	5932613100
940	BUCKAROO LN	5932621200
941	BUCKAROO LN	5932620100
944	BUCKAROO LN	5932621100
945	BUCKAROO LN	5932620200
948	BUCKAROO LN	5932622900
949	BUCKAROO LN	5932620300
953	BUCKAROO LN	5932620400
957	BUCKAROO LN	5932620500
961	BUCKAROO LN	5932620600
965	BUCKAROO LN	5932620700
969	BUCKAROO LN	5932620800
971	BUCKAROO LN	5932620900
803	CORRAL CT	5932720900
806	CORRAL CT	5932721500
807	CORRAL CT	5932721000
811	CORRAL CT	5932721100
812	CORRAL CT	5932721400
815	CORRAL CT	5932723000
819	CORRAL CT	5932722700
300	MAVERICK PL	5932711600
301	MAVERICK PL	5932621800
304	MAVERICK PL	5932711500
305	MAVERICK PL	5932621900
308	MAVERICK PL	5932711400
309	MAVERICK PL	5932622000
312	MAVERICK PL	5932711300
313	MAVERICK PL	5932622100
316	MAVERICK PL	5932711200
317	MAVERICK PL	5932622200
300	MUSTANG PL	5932712800
301	MUSTANG PL	5932712300
304	MUSTANG PL	5932712700
305	MUSTANG PL	5932712400
308	MUSTANG PL	5932712600
309	MUSTANG PL	5932712500
300	STALLION PL	5932712200
304	STALLION PL	5932712100
305	STALLION PL	5932711800
308	STALLION PL	5932712000
309	STALLION PL	5932711900

STREET NO.	STREET NAME	APN
200	SURREY DR	5932610600
204	SURREY DR	5932610500
208	SURREY DR	5932610400
212	SURREY DR	5932610300
216	SURREY DR	5932610200
220	SURREY DR	5932610100
223	SURREY DR	5932621500
224	SURREY DR	5932622400
225	SURREY DR	5932621600
227	SURREY DR	5932621700
228	SURREY DR	5932622300
232	SURREY DR	5932711100
236	SURREY DR	5932711000
240	SURREY DR	5932710900
243	SURREY DR	5932711700
244	SURREY DR	5932710800
248	SURREY DR	5932710700
252	SURREY DR	5932710600
256	SURREY DR	5932710500
260	SURREY DR	5932710400
264	SURREY DR	5932710300
268	SURREY DR	5932710200
272	SURREY DR	5932710100
275	SURREY DR	5932713400
279	SURREY DR	5932713500
283	SURREY DR	5932713600
287	SURREY DR	5932713700
288	SURREY DR	5932714100
291	SURREY DR	5932713800
292	SURREY DR	5932714000
303	SURREY DR	5932720100
307	SURREY DR	5932720200
311	SURREY DR	5932720300
315	SURREY DR	5932722600
319	SURREY DR	5932720500
323	SURREY DR	5932722300
327	SURREY DR	5932720700
331	SURREY DR	5932720800
335	SURREY DR	5932721600
339	SURREY DR	5932721700
343	SURREY DR	5932721800
347	SURREY DR	5932721900
351	SURREY DR	5932722000
355	SURREY DR	5932722100
279	SURREY PL	5932714700
282	SURREY PL	5932714600
283	SURREY PL	5932714800
286	SURREY PL	5932714500
287	SURREY PL	5932714900
290	SURREY PL	5932714400
291	SURREY PL	5932715000
294	SURREY PL	5932714300
295	SURREY PL	5932715100
298	SURREY PL	5932714200
299	SURREY PL	5932715200
901	WRANGLER CT	5932610700
902	WRANGLER CT	5932612100
905	WRANGLER CT	5932610800
906	WRANGLER CT	5932612000
909	WRANGLER CT	5932610900
910	WRANGLER CT	5932611900
913	WRANGLER CT	5932611000
914	WRANGLER CT	5932611800
917	WRANGLER CT	5932611100
918	WRANGLER CT	5932611700
921	WRANGLER CT	5932611200
922	WRANGLER CT	5932611600
925	WRANGLER CT	5932611300
926	WRANGLER CT	5932611500
927	WRANGLER CT	5932611400

H:\SURVEY\ASSESSMENT 04-05-07

SCALE	Designed By:	Drawn By:	Checked By:
HORIZONTAL 1" = 200'		J GOMEZ	A PARTOSAN
VERTICAL	Diagram Prepared Under Supervision Of: JOSE LUIS GOMEZ P.E.,P.L.S.	Date: P.L.S. No. 7349	

Approved: _____ CITY ENGINEER

CITY OF CHULA VISTA GENERAL SERVICES

SURVEY SERVICES

DRAWING NO. XXXX-01

CIP # XXX-XXXX

6. ASSESSMENT ROLL

The following pages provide a listing of each parcel's previous Fiscal Year 2007/08 maximum assessment and proposed Fiscal Year 2007/08 maximum assessment amount, within Open Space District No. 3, Rancho Robinhood 1 and 2.

City of Chula Vista
Open Space District No. 3
Rancho Robinhood 1 and 2
Fiscal Year 2007/08 Assessment Roll

Assessor's Parcel Number	EDU	Previous 2007/08 Maximum Assessment per EDU	Proposed 2007/08 Maximum Assessment per EDU
593-261-01-00	1.00	$364.89	$510.00
593-261-02-00	1.00	364.89	510.00
593-261-03-00	1.00	364.89	510.00
593-261-04-00	1.00	364.89	510.00
593-261-05-00	1.00	364.89	510.00
593-261-06-00	1.00	364.89	510.00
593-261-07-00	1.00	364.89	510.00
593-261-08-00	1.00	364.89	510.00
593-261-09-00	1.00	364.89	510.00
593-261-10-00	1.00	364.89	510.00
593-261-11-00	1.00	364.89	510.00
593-261-12-00	1.00	364.89	510.00
593-261-13-00	1.00	364.89	510.00
593-261-14-00	1.00	364.89	510.00
593-261-15-00	1.00	364.89	510.00
593-261-16-00	1.00	364.89	510.00
593-261-17-00	1.00	364.89	510.00
593-261-18-00	1.00	364.89	510.00
593-261-19-00	1.00	364.89	510.00
593-261-20-00	1.00	364.89	510.00
593-261-21-00	1.00	364.89	510.00
593-261-22-00	1.00	364.89	510.00
593-261-23-00	1.00	364.89	510.00
593-261-24-00	1.00	364.89	510.00
593-261-25-00	1.00	364.89	510.00
593-261-26-00	1.00	364.89	510.00
593-261-27-00	1.00	364.89	510.00
593-261-28-00	1.00	364.89	510.00
593-261-29-00	1.00	364.89	510.00
593-261-30-00	1.00	364.89	510.00
593-261-31-00	1.00	364.89	510.00
593-262-01-00	1.00	364.89	510.00
593-262-02-00	1.00	364.89	510.00
593-262-03-00	1.00	364.89	510.00
593-262-04-00	1.00	364.89	510.00
593-262-05-00	1.00	364.89	510.00
593-262-06-00	1.00	364.89	510.00
593-262-07-00	1.00	364.89	510.00
593-262-08-00	1.00	364.89	510.00
593-262-09-00	1.00	364.89	510.00
593-262-11-00	1.00	364.89	510.00
593-262-12-00	1.00	364.89	510.00
593-262-13-00	1.00	364.89	510.00
593-262-14-00	1.00	364.89	510.00
593-262-15-00	1.00	364.89	510.00
593-262-16-00	1.00	364.89	510.00
593-262-17-00	1.00	364.89	510.00

City of Chula Vista
Open Space District No. 3
Rancho Robinhood 1 and 2
Fiscal Year 2007/08 Assessment Roll

Assessor's Parcel Number	EDU	Previous 2007/08 Maximum Assessment per EDU	Proposed 2007/08 Maximum Assessment per EDU
593-262-18-00	1.00	364.89	510.00
593-262-19-00	1.00	364.89	510.00
593-262-20-00	1.00	364.89	510.00
593-262-21-00	1.00	364.89	510.00
593-262-22-00	1.00	364.89	510.00
593-262-23-00	1.00	364.89	510.00
593-262-24-00	1.00	364.89	510.00
593-262-29-00	1.00	364.89	510.00
593-271-01-00	1.00	364.89	510.00
593-271-02-00	1.00	364.89	510.00
593-271-03-00	1.00	364.89	510.00
593-271-04-00	1.00	364.89	510.00
593-271-05-00	1.00	364.89	510.00
593-271-06-00	1.00	364.89	510.00
593-271-07-00	1.00	364.89	510.00
593-271-08-00	1.00	364.89	510.00
593-271-09-00	1.00	364.89	510.00
593-271-10-00	1.00	364.89	510.00
593-271-11-00	1.00	364.89	510.00
593-271-12-00	1.00	364.89	510.00
593-271-13-00	1.00	364.89	510.00
593-271-14-00	1.00	364.89	510.00
593-271-15-00	1.00	364.89	510.00
593-271-16-00	1.00	364.89	510.00
593-271-17-00	1.00	364.89	510.00
593-271-18-00	1.00	364.89	510.00
593-271-19-00	1.00	364.89	510.00
593-271-20-00	1.00	364.89	510.00
593-271-21-00	1.00	364.89	510.00
593-271-22-00	1.00	364.89	510.00
593-271-23-00	1.00	364.89	510.00
593-271-24-00	1.00	364.89	510.00
593-271-25-00	1.00	364.89	510.00
593-271-26-00	1.00	364.89	510.00
593-271-27-00	1.00	364.89	510.00
593-271-28-00	1.00	364.89	510.00
593-271-29-00	1.00	364.89	510.00
593-271-30-00	1.00	364.89	510.00
593-271-31-00	1.00	364.89	510.00
593-271-32-00	1.00	364.89	510.00
593-271-33-00	1.00	364.89	510.00
593-271-34-00	1.00	364.89	510.00
593-271-35-00	1.00	364.89	510.00
593-271-36-00	1.00	364.89	510.00
593-271-37-00	1.00	364.89	510.00
593-271-38-00	1.00	364.89	510.00
593-271-40-00	1.00	364.89	510.00

City of Chula Vista
Open Space District No. 3
Rancho Robinhood 1 and 2
Fiscal Year 2007/08 Assessment Roll

Assessor's Parcel Number	EDU	Previous 2007/08 Maximum Assessment per EDU	Proposed 2007/08 Maximum Assessment per EDU
593-271-41-00	1.00	364.89	510.00
593-271-42-00	1.00	364.89	510.00
593-271-43-00	1.00	364.89	510.00
593-271-44-00	1.00	364.89	510.00
593-271-45-00	1.00	364.89	510.00
593-271-46-00	1.00	364.89	510.00
593-271-47-00	1.00	364.89	510.00
593-271-48-00	1.00	364.89	510.00
593-271-49-00	1.00	364.89	510.00
593-271-50-00	1.00	364.89	510.00
593-271-51-00	1.00	364.89	510.00
593-271-52-00	1.00	364.89	510.00
593-272-01-00	1.00	364.89	510.00
593-272-02-00	1.00	364.89	510.00
593-272-03-00	1.00	364.89	510.00
593-272-05-00	1.00	364.89	510.00
593-272-07-00	1.00	364.89	510.00
593-272-08-00	1.00	364.89	510.00
593-272-09-00	1.00	364.89	510.00
593-272-10-00	1.00	364.89	510.00
593-272-11-00	1.00	364.89	510.00
593-272-14-00	1.00	364.89	510.00
593-272-15-00	1.00	364.89	510.00
593-272-16-00	1.00	364.89	510.00
593-272-17-00	1.00	364.89	510.00
593-272-18-00	1.00	364.89	510.00
593-272-19-00	1.00	364.89	510.00
593-272-20-00	1.00	364.89	510.00
593-272-21-00	1.00	364.89	510.00
593-272-23-00	1.00	364.89	510.00
593-272-26-00	1.00	364.89	510.00
593-272-27-00	1.00	364.89	510.00
593-272-30-00	1.00	364.89	510.00
Total	**127.00**	**$46,341.03**	**$64,770.00**