Revised 04/2026

Exhibitor Move-In:
10/30/25 – 0800 - 1700

Event Open:
11/1/25 – 1000 – 2000
11/2/25 – 0800 – 2000
11/3/25 – 0800 - 1700

Exhibitor Move-Out:
11/4/25 – 0900 – 1500

Room Dimensions:
54’ L x 49’ W x 20’6” H

Room Area:
2,646 ft²


Occupant Load:
176
1 person / 15 ft²

Event Planner:
John Doe
jdoe@email.com
(555) 123-4567
CV Business License #

Description:
Workshop featuring lecture-layout seating, high-top tables, and a catering spread.

Scale: 1” = 8’

Revision Date: 10/10/25

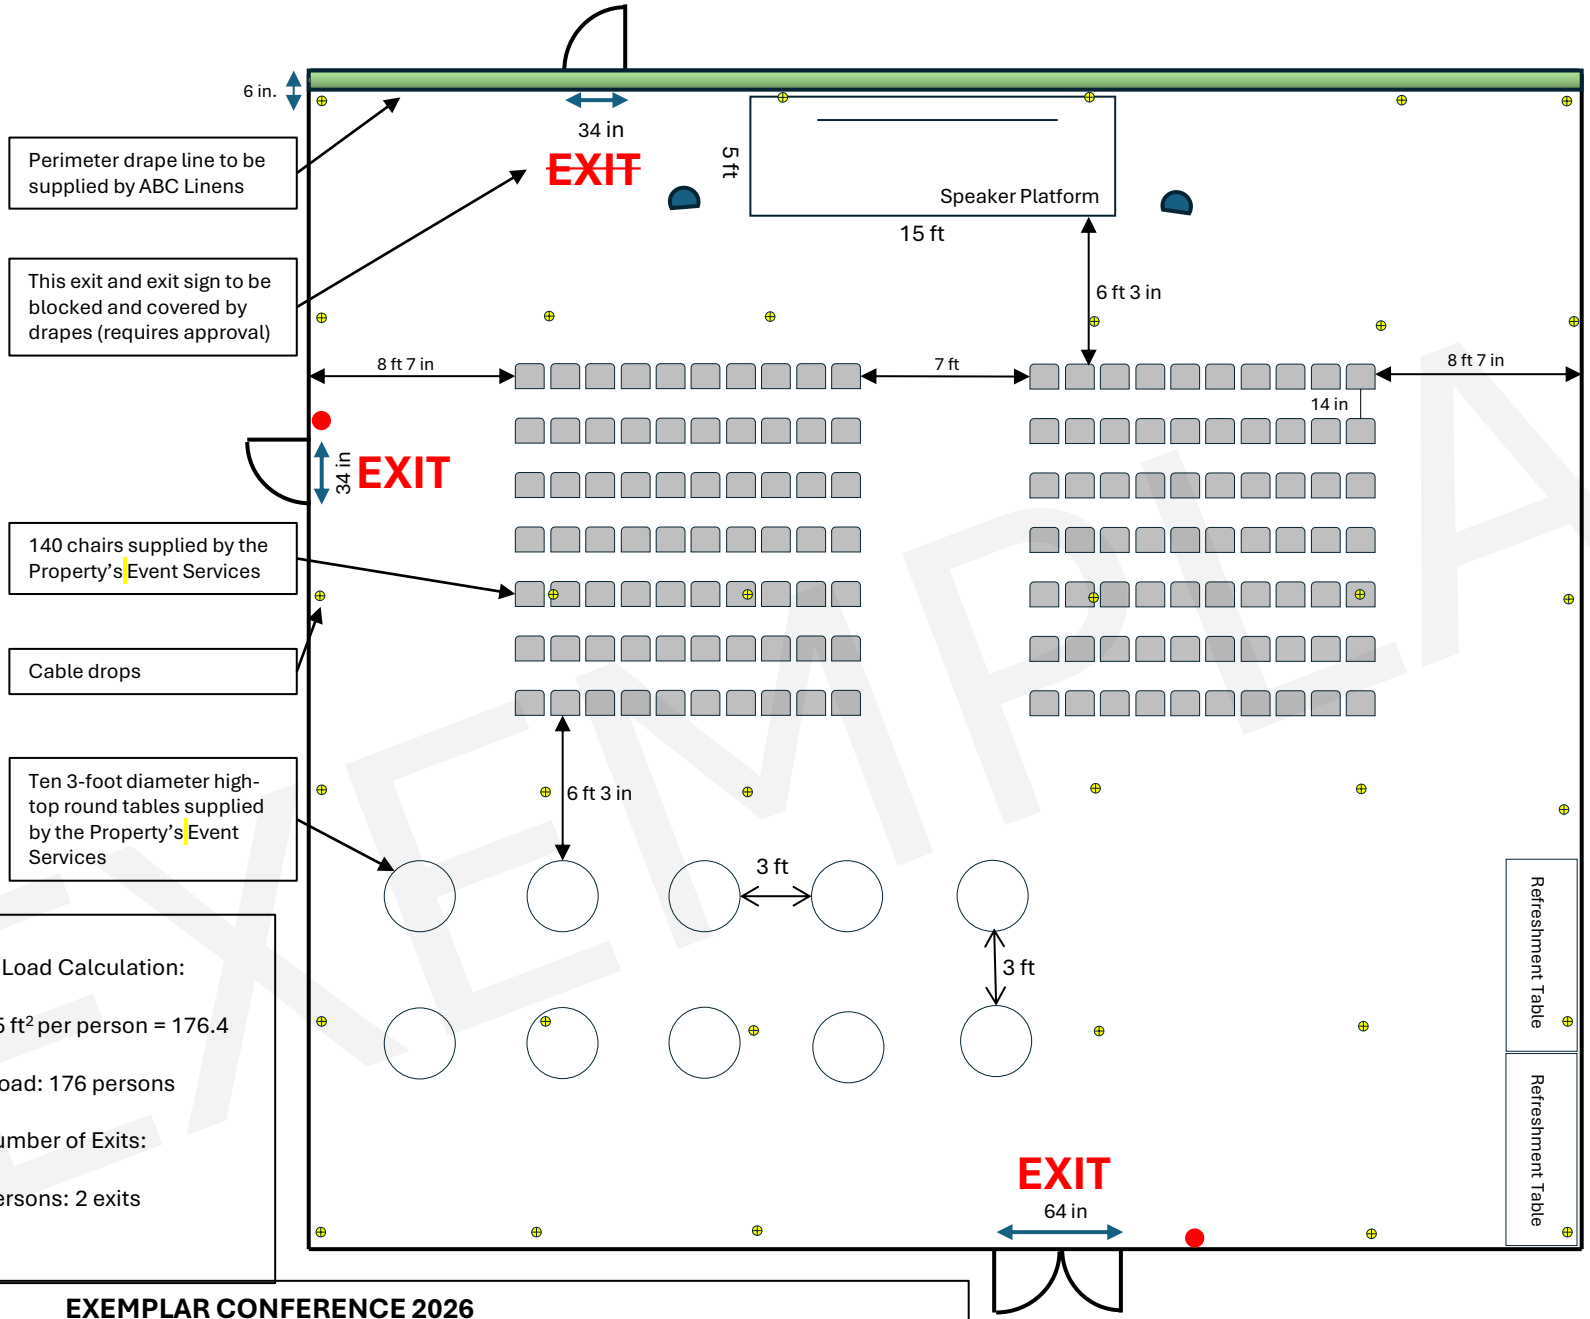

Legend

- Round Table
  3 ft diameter
- Chair
  14 in wide X 12 in deep
- Fire Extinguisher
  2:A-10:BC
- JBL IRX108-BT
  Speakers
- Perimeter Drape for proposed blocked exit (requires approval)

Notes

- Exit signs are located directly above both usable exits shown. Neither exit sign is covered nor obstructed.
- The exit behind the speaker platform will be covered with drapery that meets a minimum height to cover the illuminated exit sign and prevent its use during the event.
- Two fire extinguishers are both located within protective cases.
- Occupant load is 500 persons or less and no crowd manager is required.

Occupancy Load Calculation:

2,646 ft² / 15 ft² per person = 176.4

Occupant Load: 176 persons

Required Number of Exits:

100 – 500 persons: 2 exits

EXEMPLAR CONFERENCE 2026
November 1-3, 2026
Future Hotel and Convention Center / Example Ballroom Section 1 / Chula Vista, CA

Company Logo / Title Block

EXEMPLAR